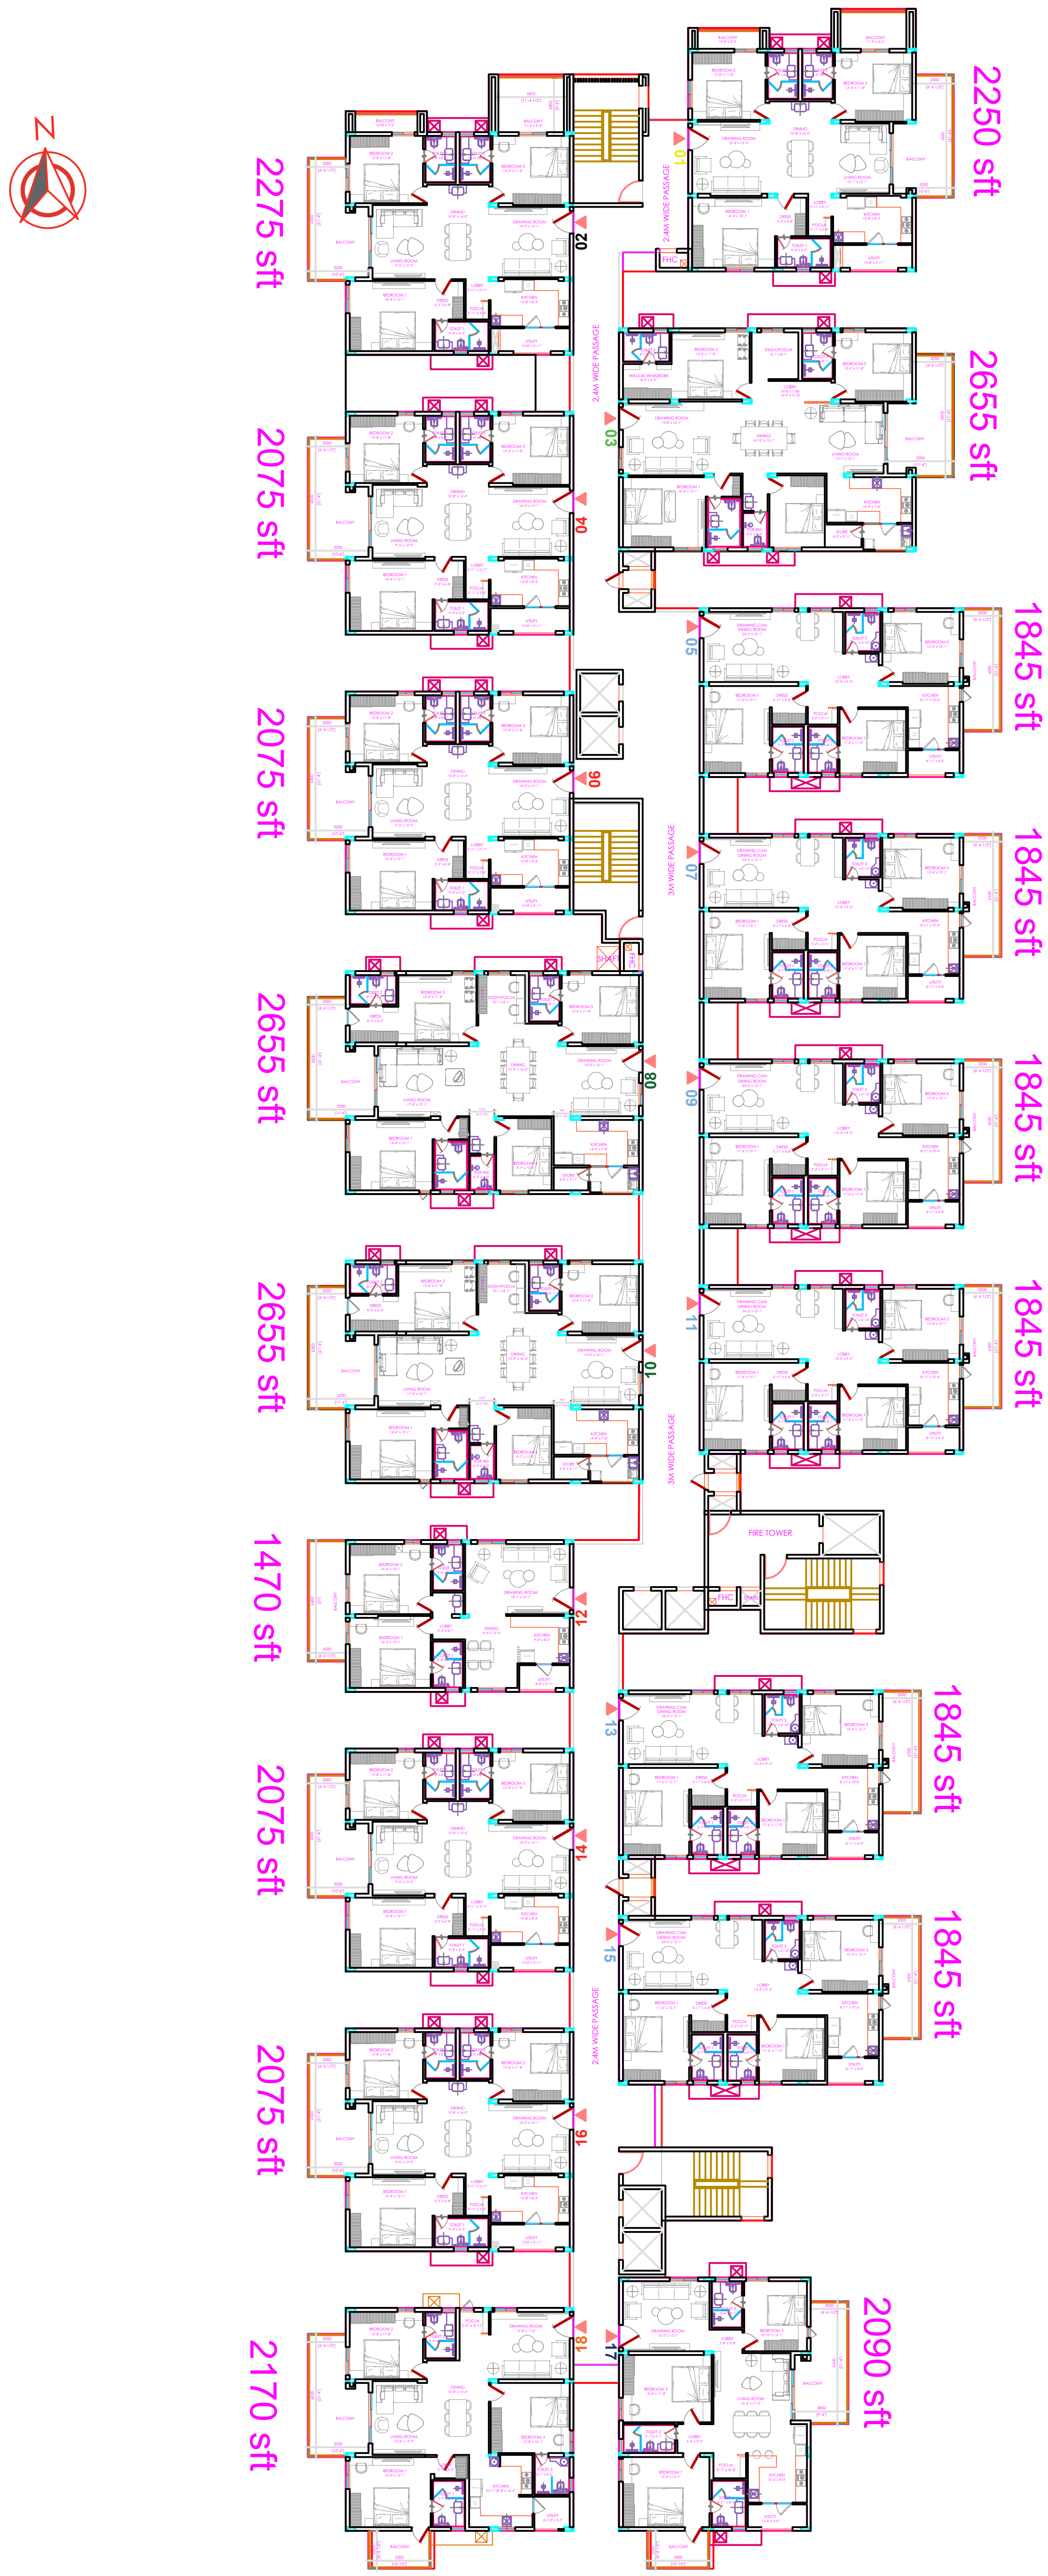# TYPICAL FLOOR PLAN